

Q1234 SAMPLE RESIDENTIAL PROJECT

At Wayfinders, we specialize in creating intuitive and visually appealing wayfinding systems that enhance navigation and elevate the user experience. For this **residential apartment project sample**, we designed a comprehensive signage solution tailored to the building's aesthetics and functionality. This presentation showcases our design process, innovative solutions, and the final signs seamlessly integrated into the residential environment.

PRIMARY TYPOGRAPHY



FORMA DJR DECK
ExtraLight

Aa Bb Cc Dd Ee Ff Gg Hh Ii Jj Kk Ll Mm Nn Oo Pp
Qq Rr Ss Tt Vv Ww Xx Yy Zz
1234567890


FORMA DJR DECK
Medium

Aa Bb Cc Dd Ee Ff Gg Hh Ii Jj Kk Ll Mm Nn Oo
Pp Qq Rr Ss Tt Vv Ww Xx Yy Zz
1234567890

ICONOGRAPHY

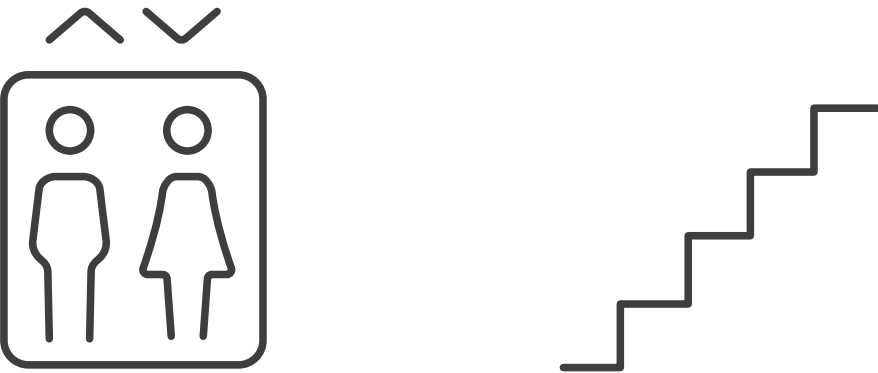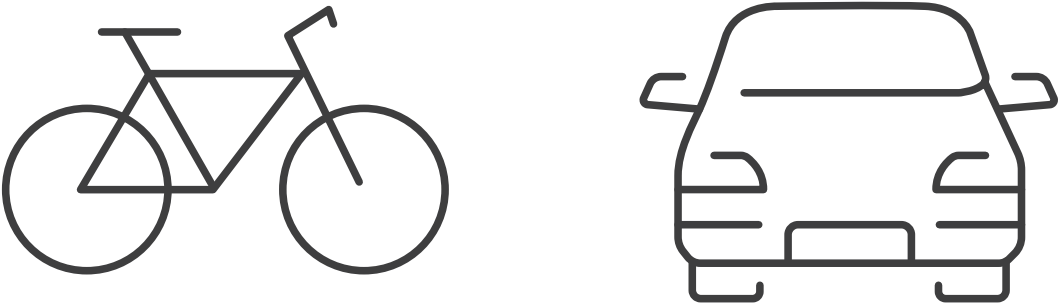

Scale 1:13.5

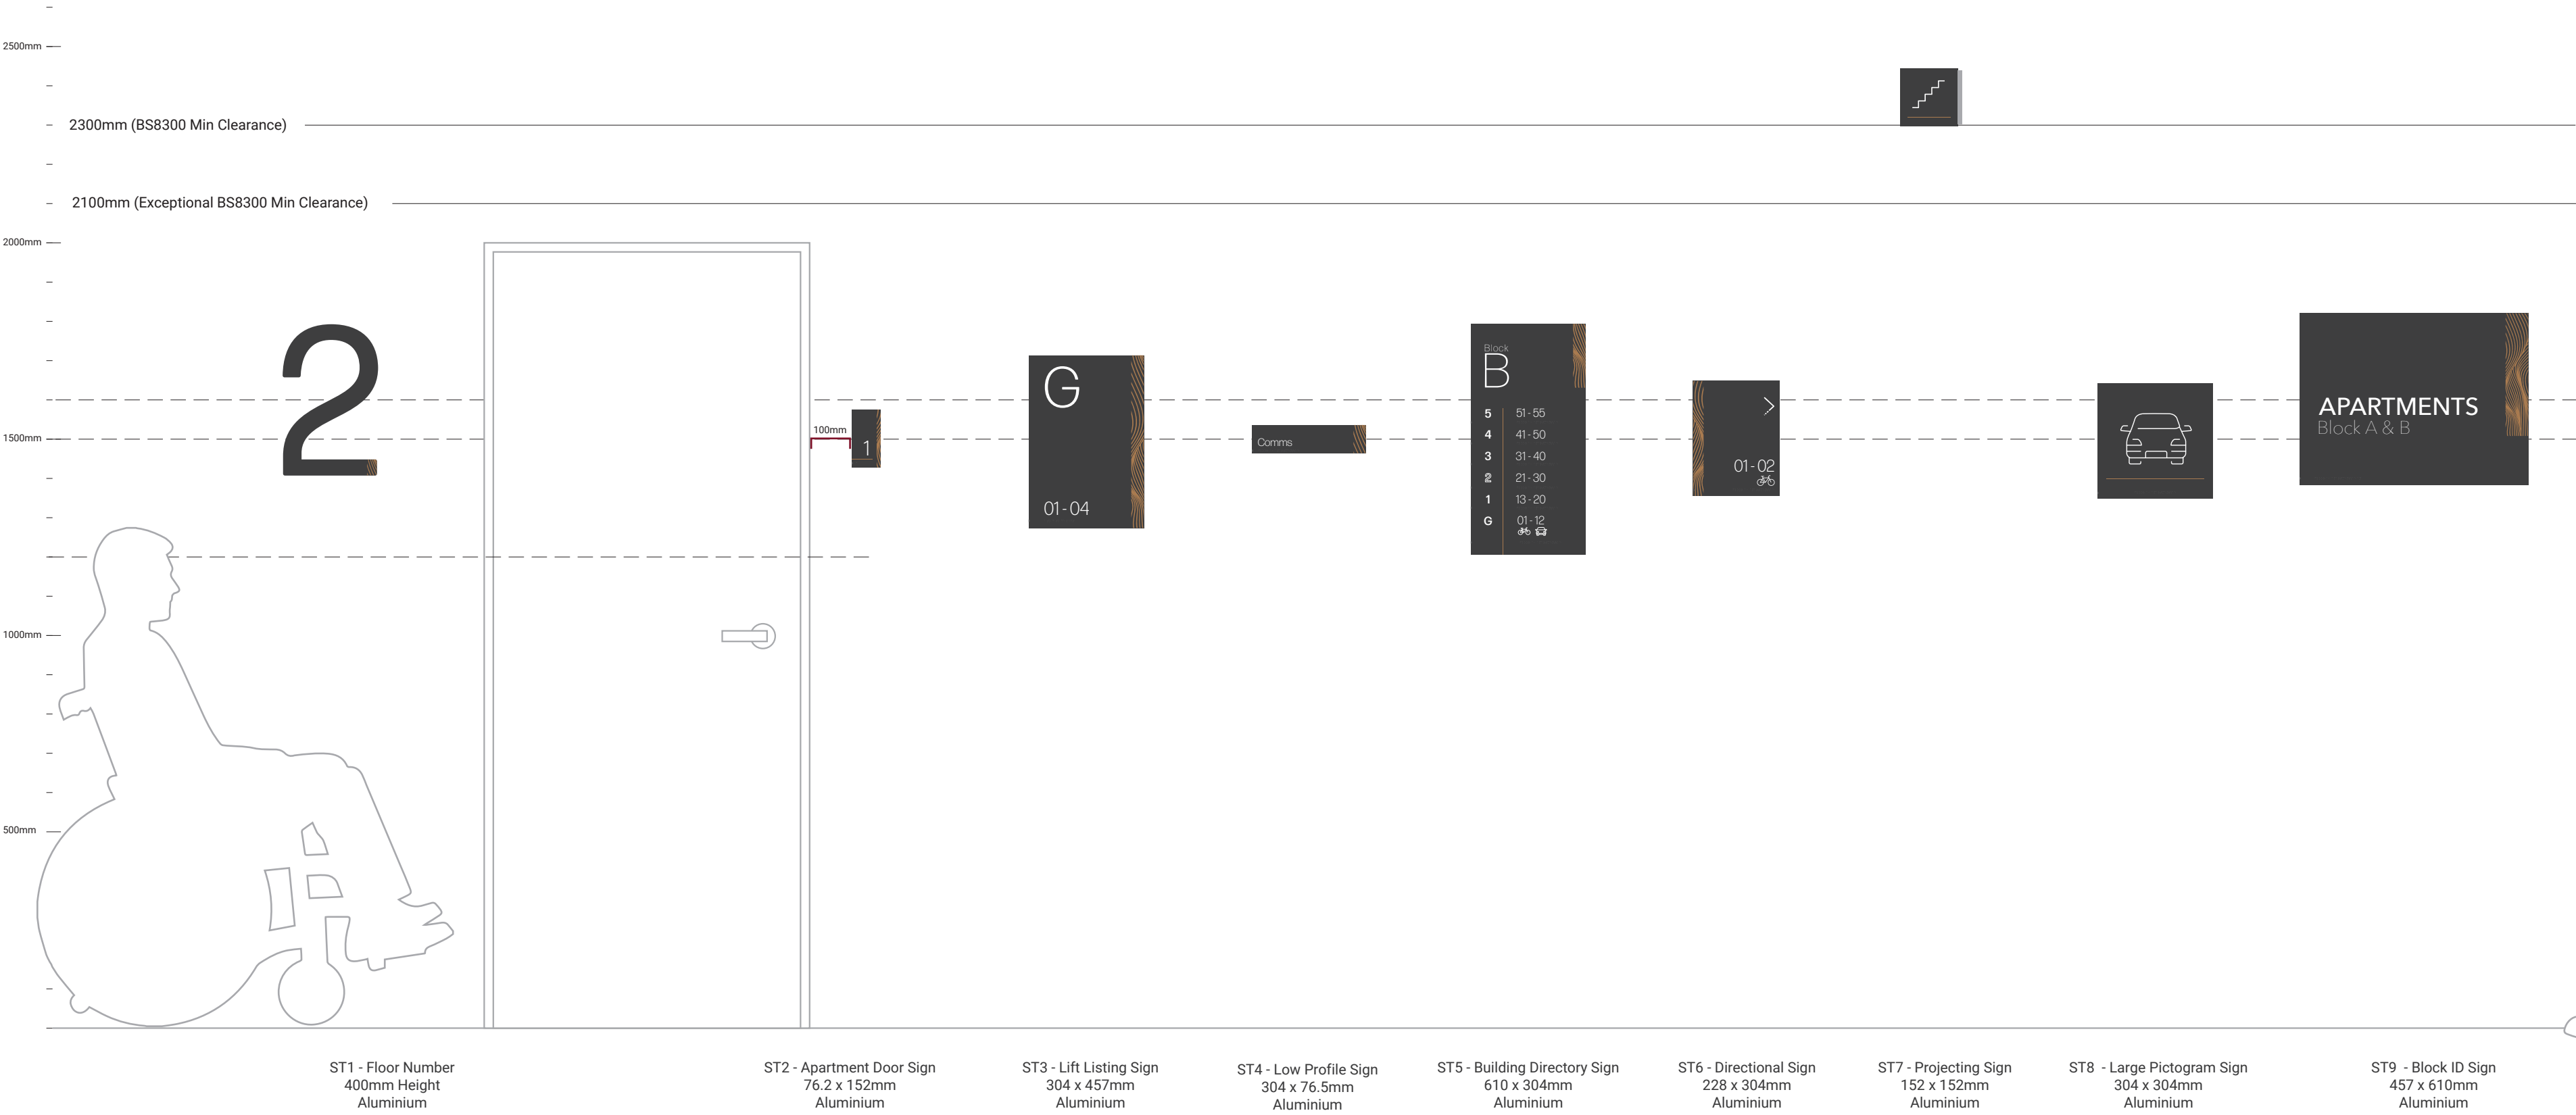

ST1 NUMBER FLOOR

Material
3mm. Aluminium

Paint Finish
Stove Enamelled 15% Gloss



Print Finish
Flat Printed UV Cured

Fixation
3M VHB Double Sided Tape

RAL 8022

CMYK
30 50 75 10

MOCKUP

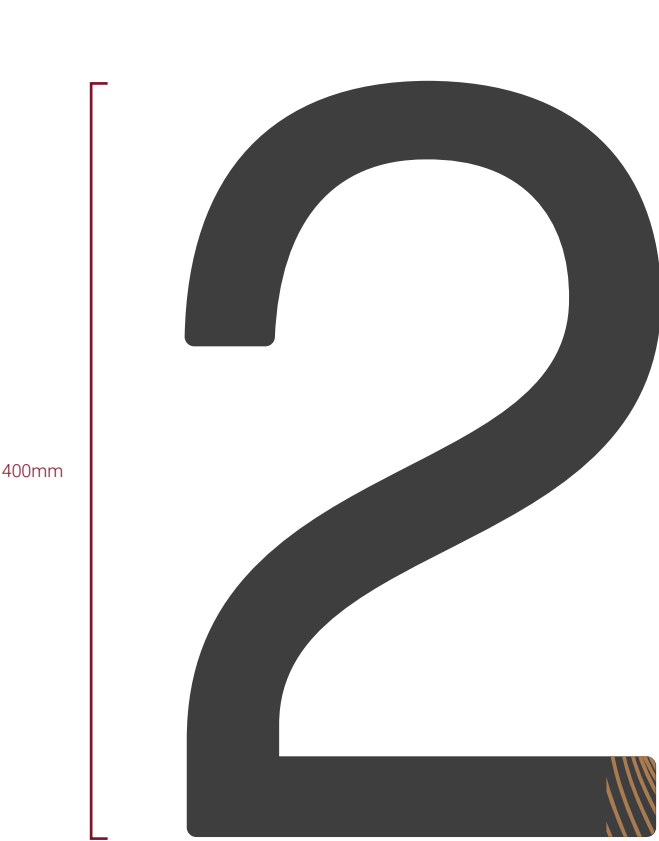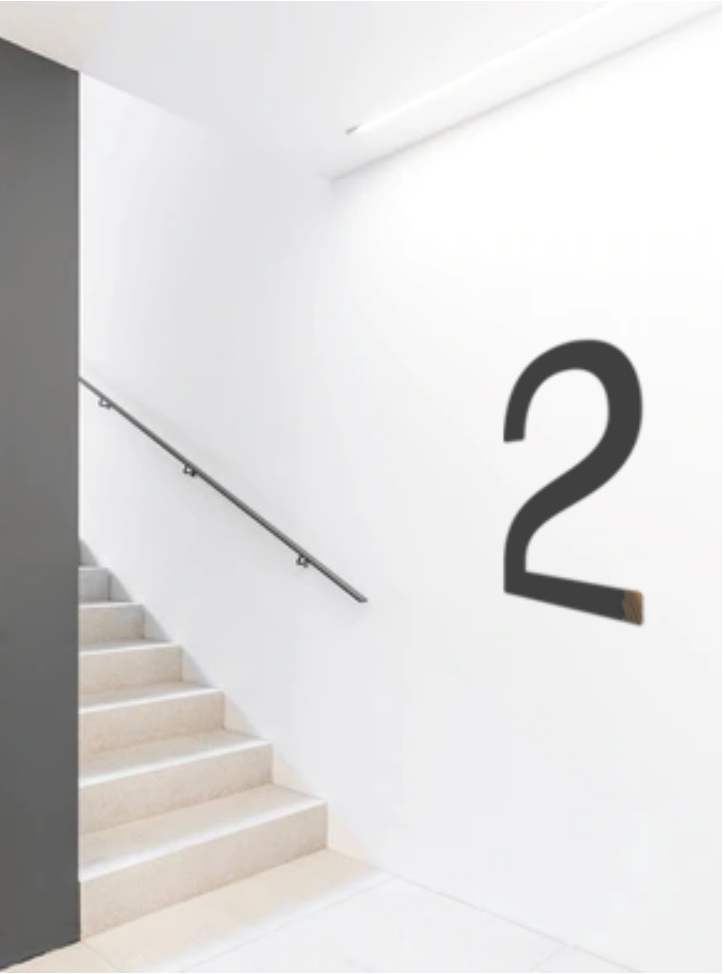


FRONT VIEW



SIDE VIEW

Scale 1:10

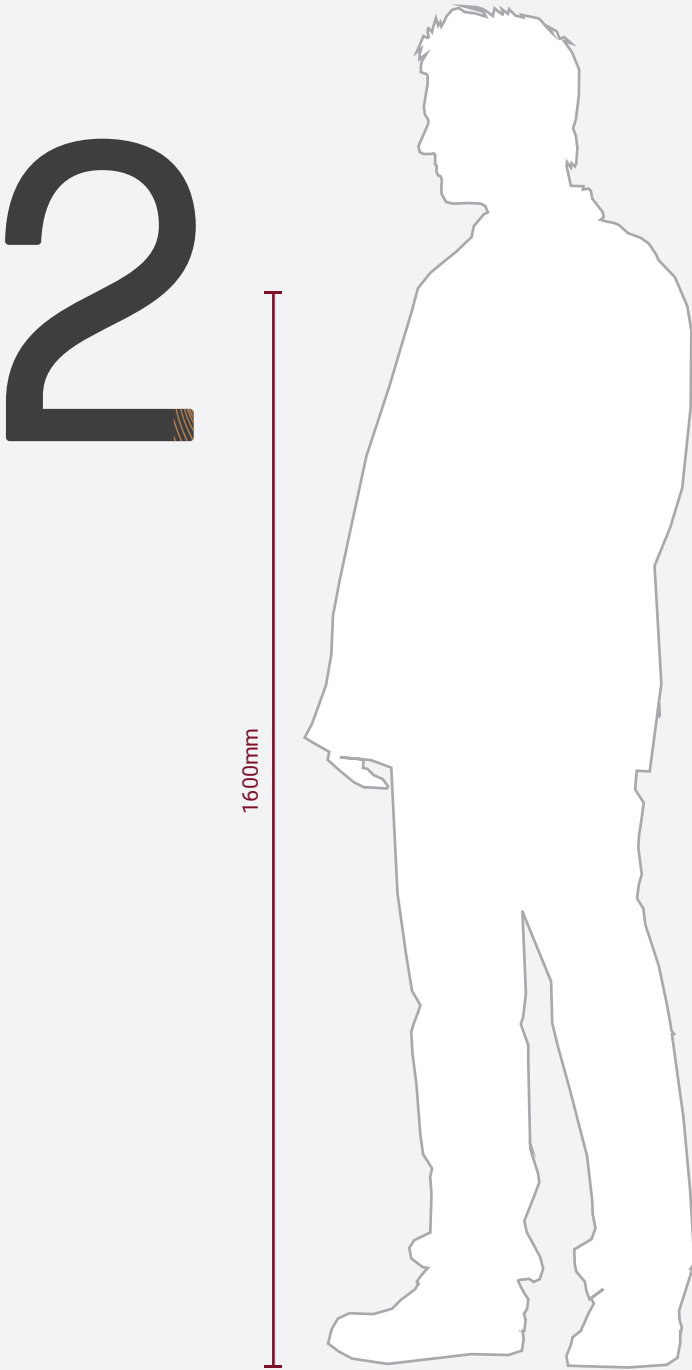

Scale 1:10

ST2 APARTMENT NUMBER SIGN
617007

Paint Finish
Stove Enamelled 15% Gloss

Print Finish
Embossed 1mm UV Cured ink with CMYK layer
Flat Printed UV Cured


Fixation
3M VHB Double Sided Tape

Colours:

RAL 8022


CMYK
0 0 0 0

CMYK
30 50 75 10

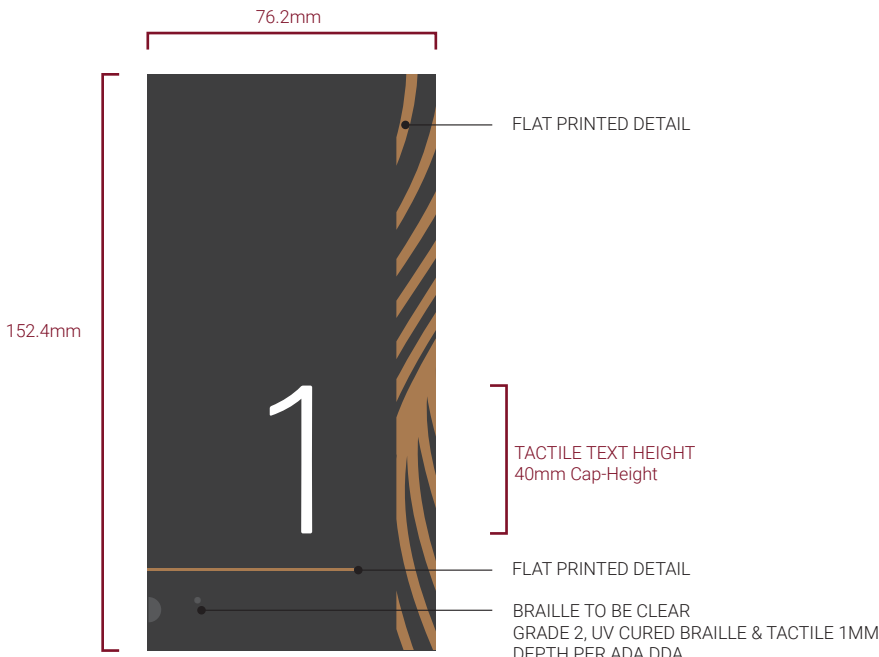


FRONT VIEW

Scale 1:2

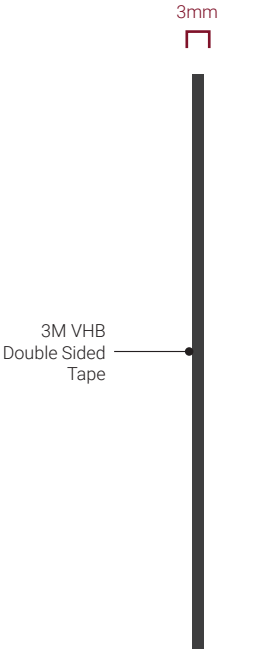

SIDE VIEW

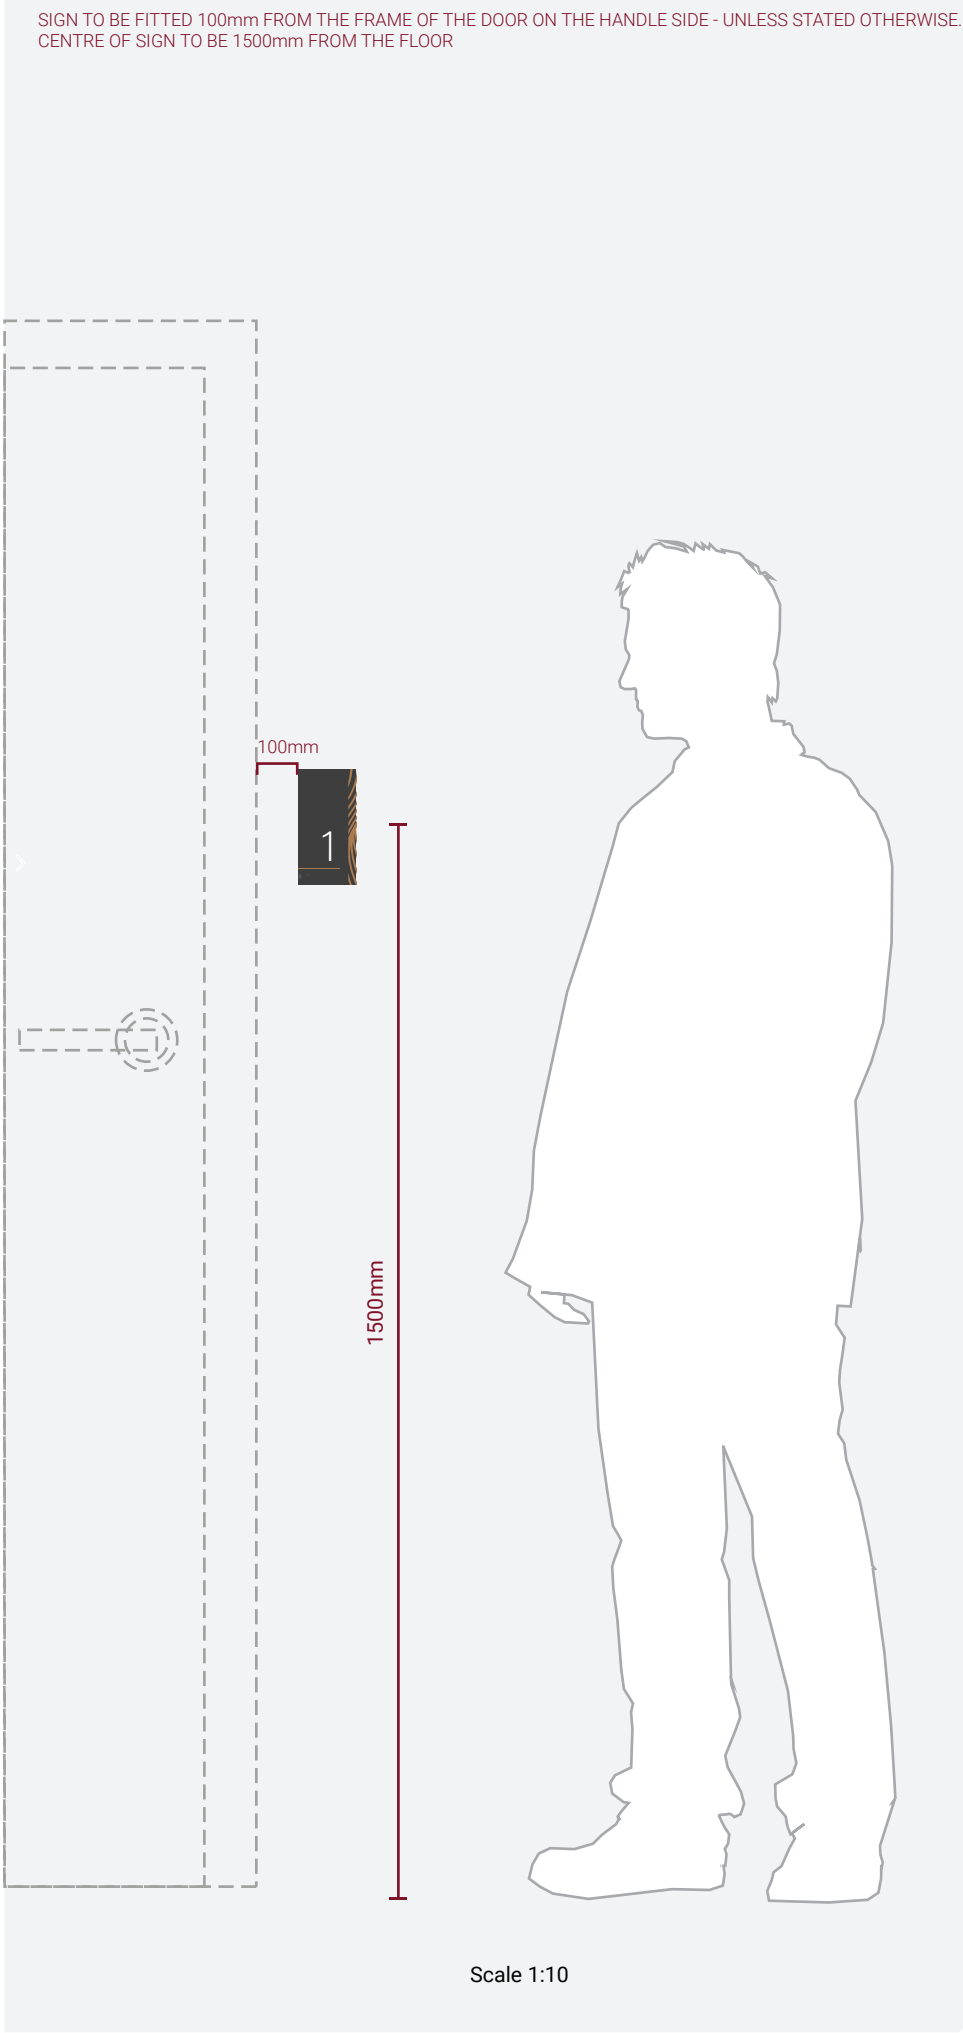

ST3 LIFT FLOOR LISTING SIGN
617036

Paint Finish
Stove Enamelled 15% Gloss

Print Finish
Embossed 1mm UV Cured ink with CMYK layer
Flat Printed UV Cured

Fixation
3M VHB Double Sided Tape

Colours:

RAL 8022


CMYK
0 0 0 0

CMYK
30 50 75 10

MOCKUP



Scale 1:3

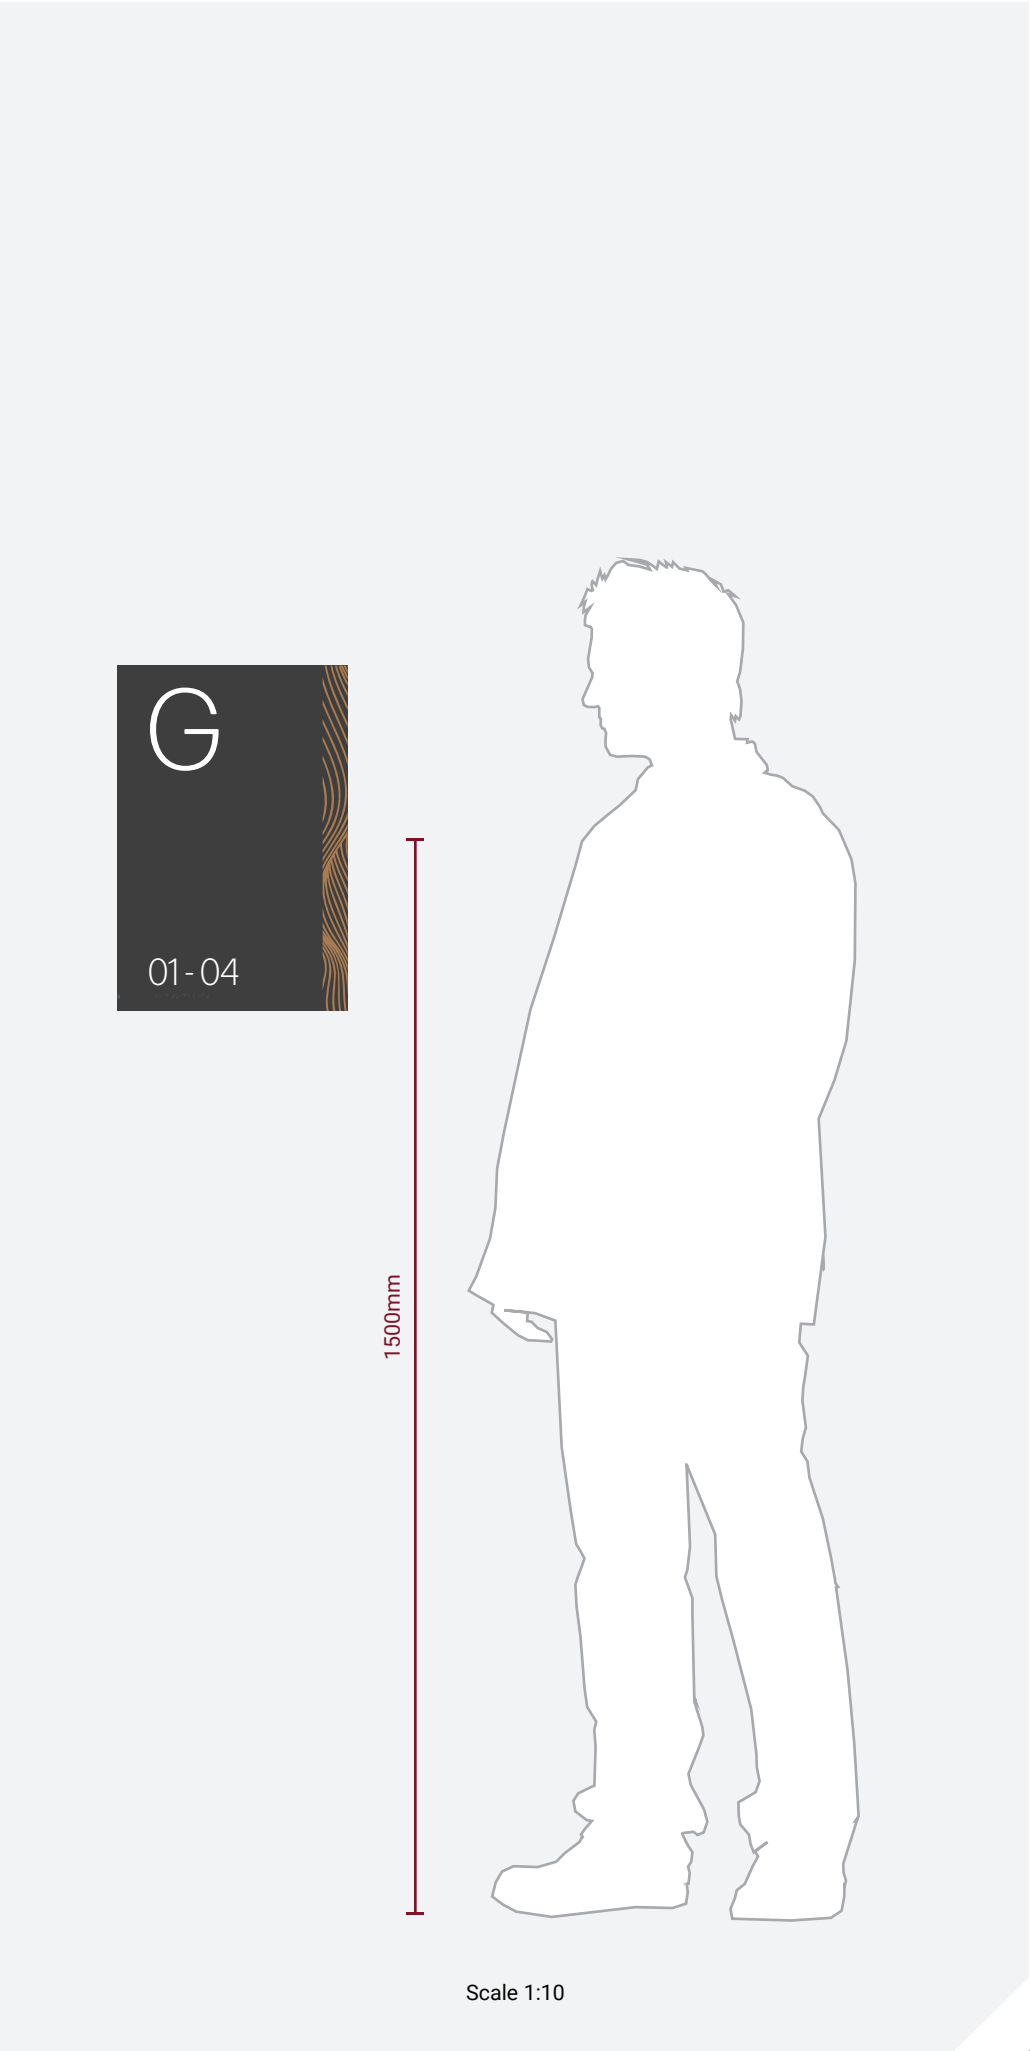

ST4 LOW PROFILE SIGN

617023

Paint Finish

Stove Enamelled 15% Gloss

Print Finish

Embossed 1mm UV Cured ink with CMYK layer

Flat Printed UV Cured

Fixation

3M VHB Double Sided Tape

Colours:

RAL 8022

CMYK
0 0 0 0


CMYK
30 50 75 10

MOCKUP




FRONT VIEW

Scale 1:3

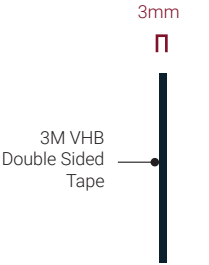

SIDE VIEW

SIGN TO BE FITTED 100mm FROM THE FRAME OF THE DOOR ON THE HANDLE SIDE - UNLESS STATED OTHERWISE.
CENTRE OF SIGN TO BE 1500mm FROM THE FLOOR

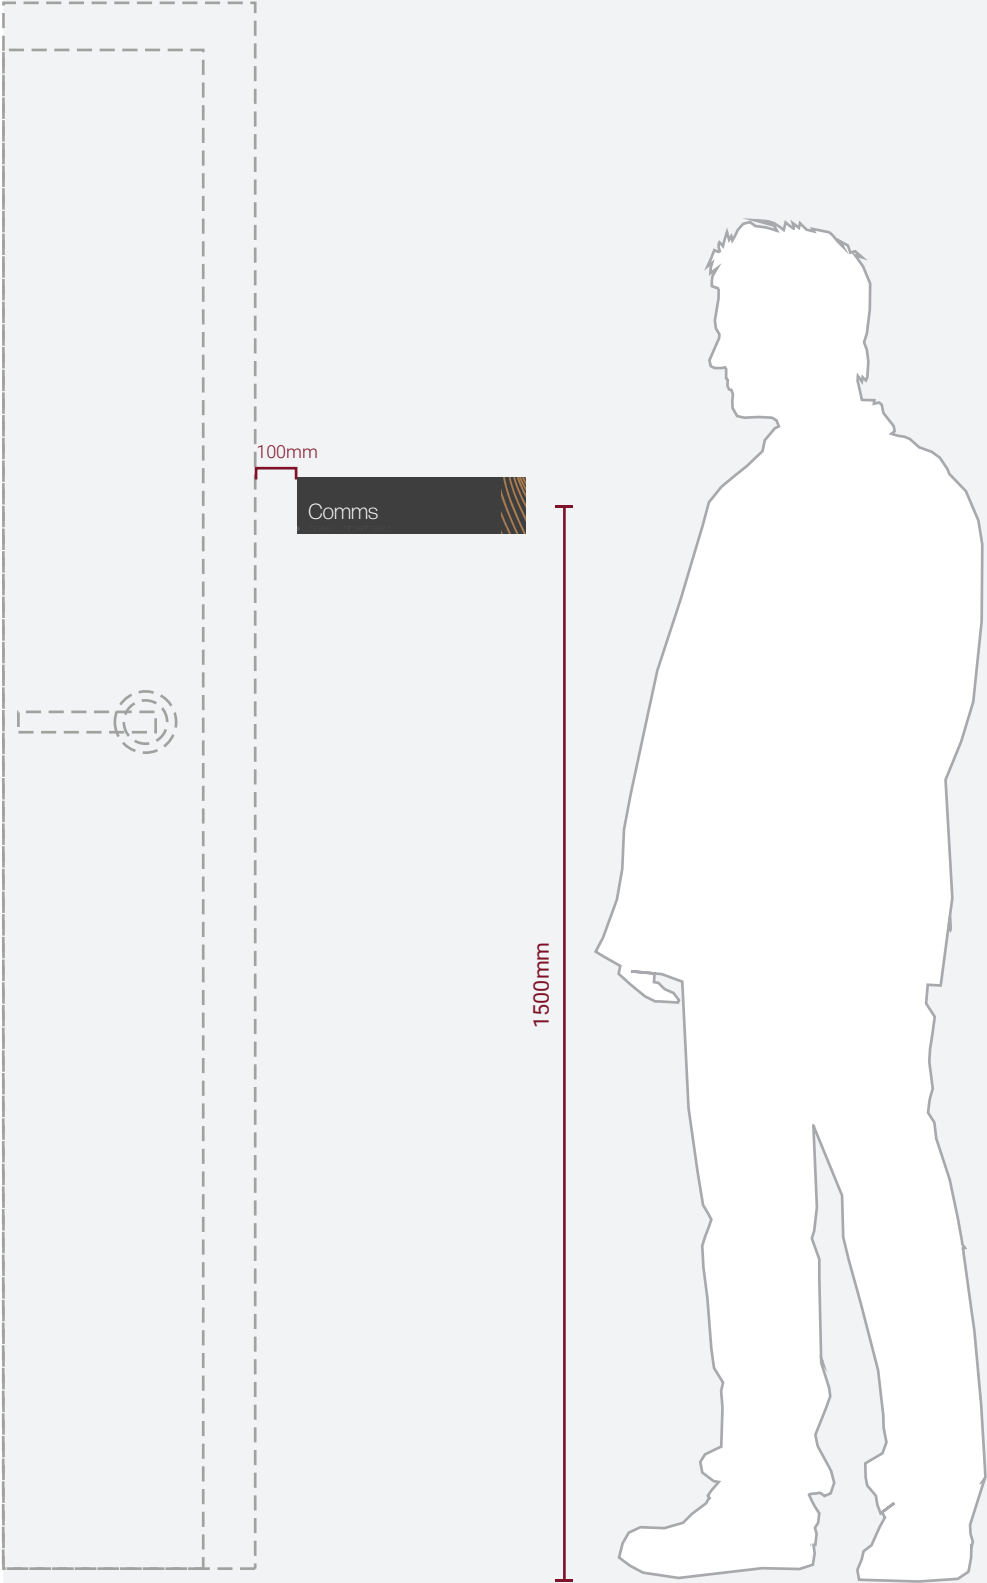

Scale 1:10

ST5 BUILDING DIRECTORY SIGN
617045

Paint Finish
Stove Enamelled 15% Gloss

Print Finish
Embossed 1mm UV Cured ink with CMYK layer
Flat Printed UV Cured

Fixation
3M VHB Double Sided Tape


Colours:

RAL 8022

CMYK
0 0 0 0


CMYK
30 50 75 10

MOCKUP

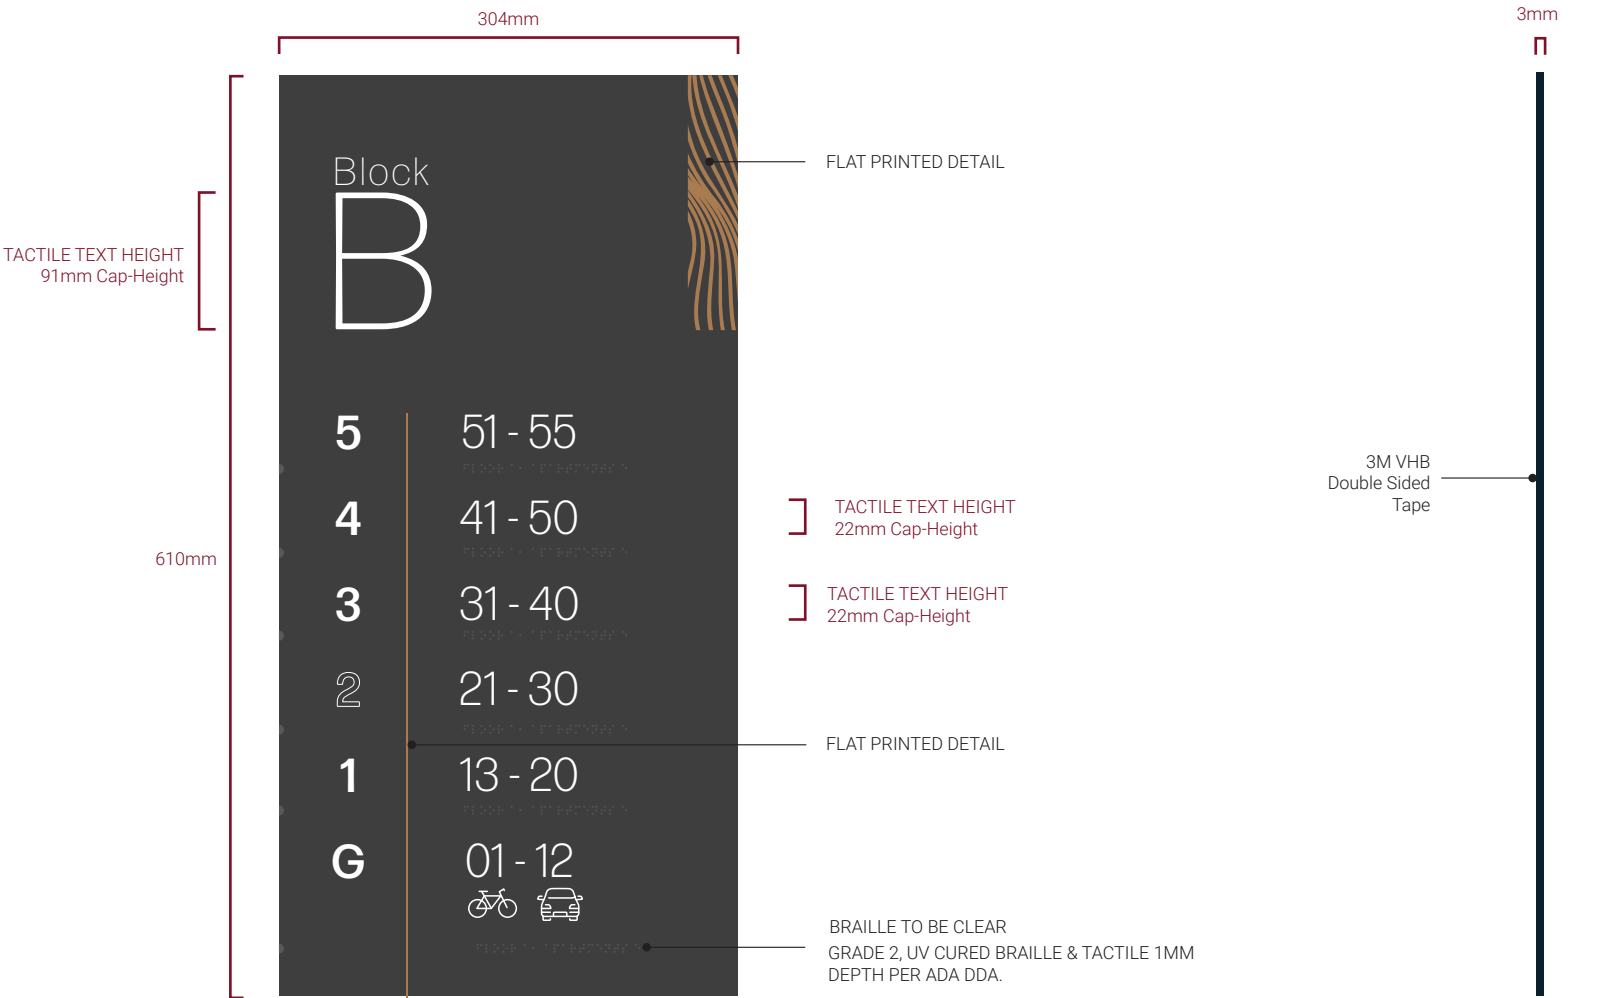

Scale 1:5

CENTRE OF SIGN TO BE 1500mm FROM THE FLOOR

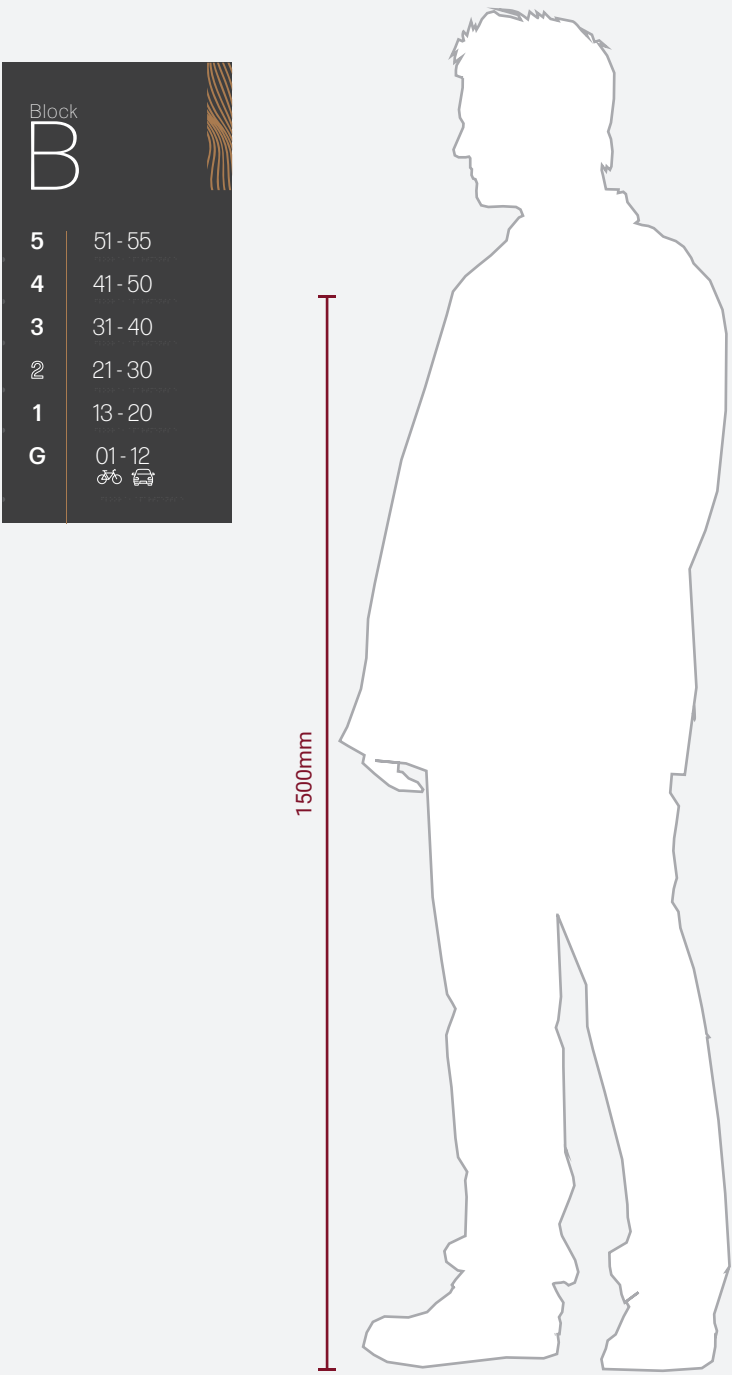

Scale 1:10

ST6 DIRECTIONAL SIGN
617036

Paint Finish
Stove Enamelled 15% Gloss

Print Finish
Embossed 1mm UV Cured ink with CMYK layer
Flat Printed UV Cured

Fixation
3M VHB Double Sided Tape


Colours:

RAL 8022


CMYK
0 0 0 0

CMYK
30 50 75 10

MOCKUP

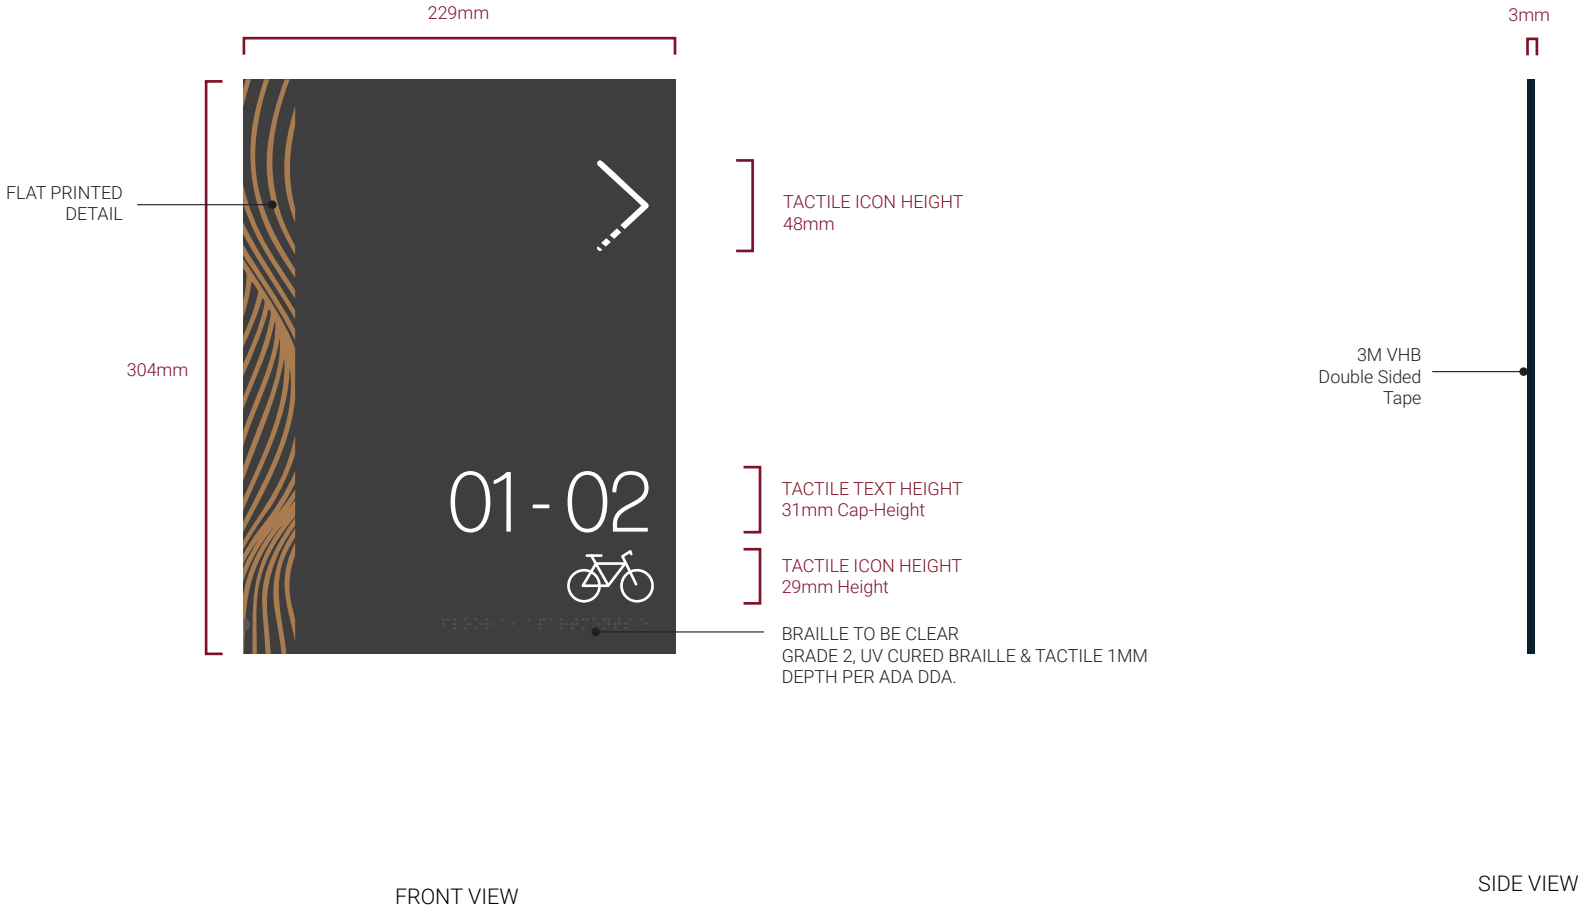

Scale 1:4

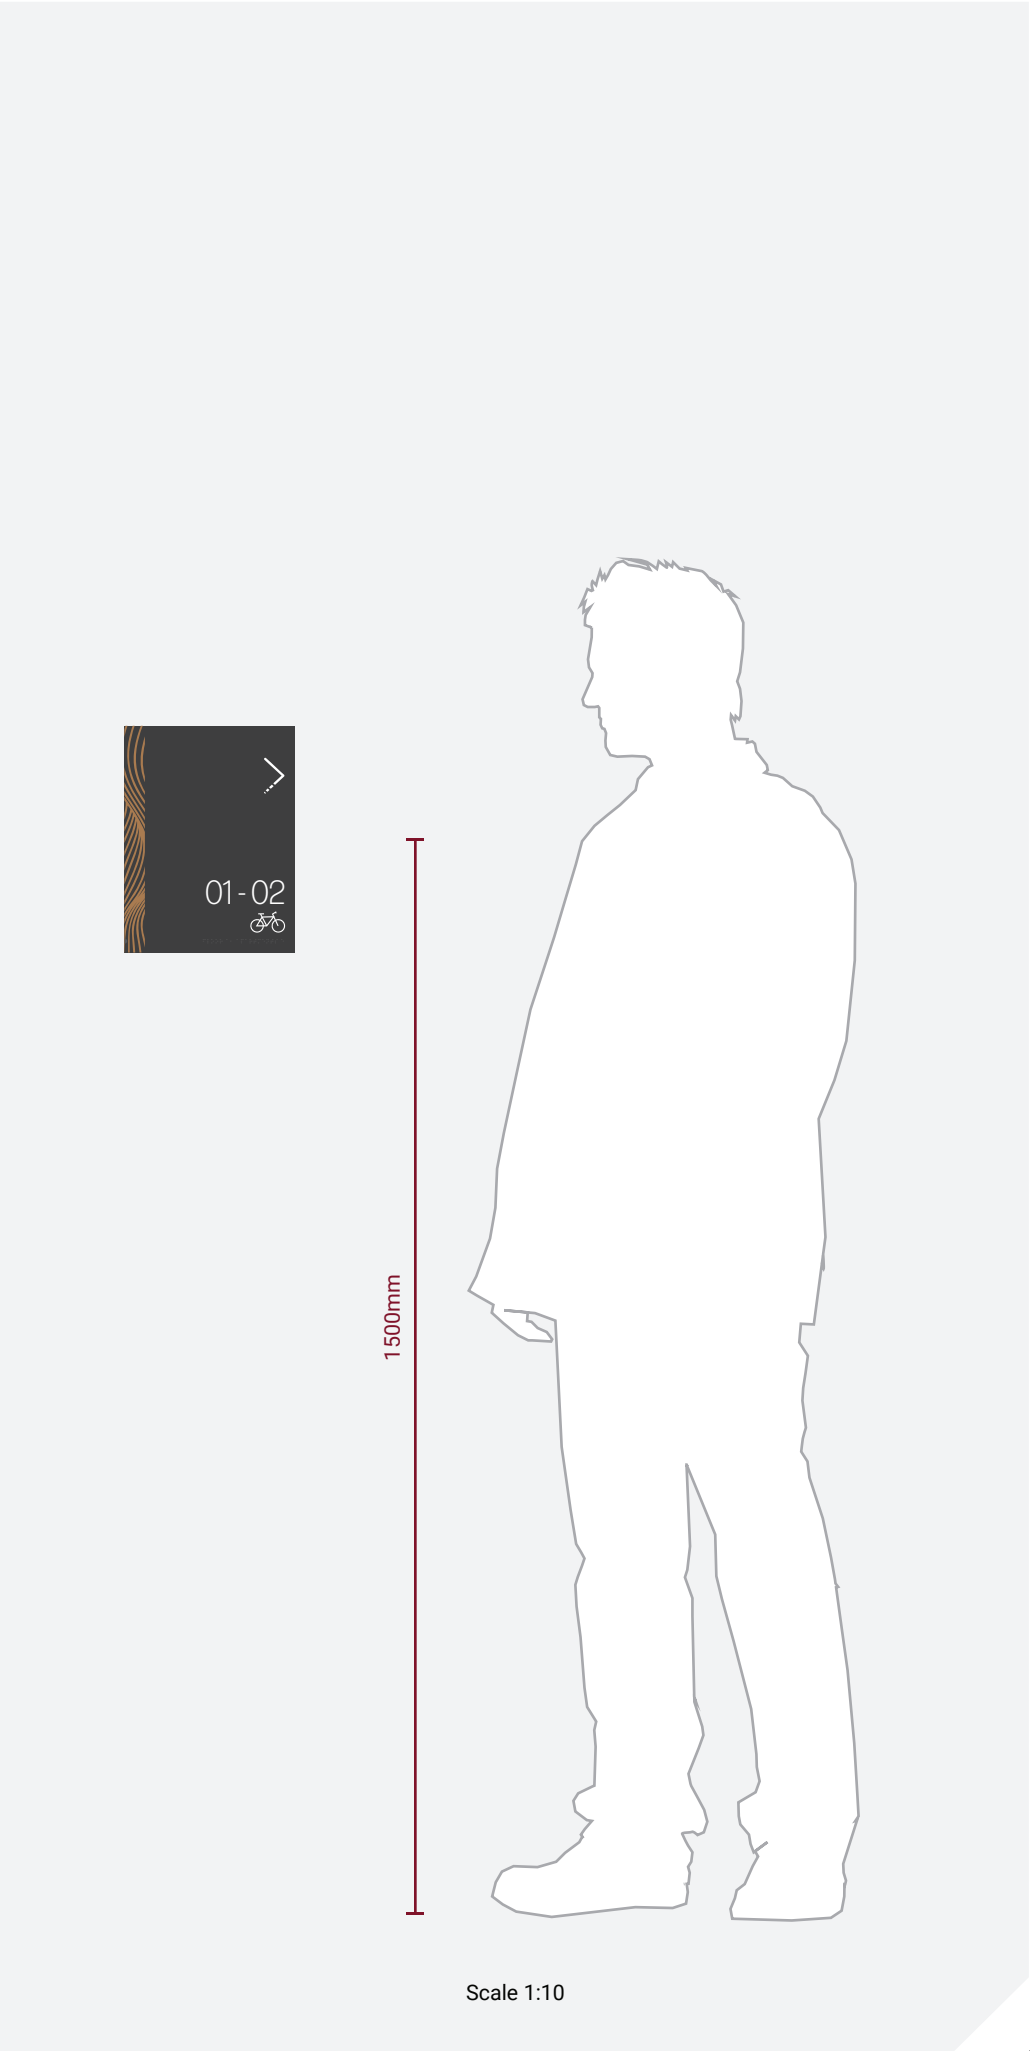

ST7 PROJECTING SIGN
531704

Paint Finish
Stove Enamelled 15% Gloss

Print Finish
Flat Printed UV Cured

Fixation
Mechanically fixed with rawl plugs and screws


Colours:

RAL 8022

CMYK
0 0 0 0


CMYK
30 50 75 10

MOCKUP

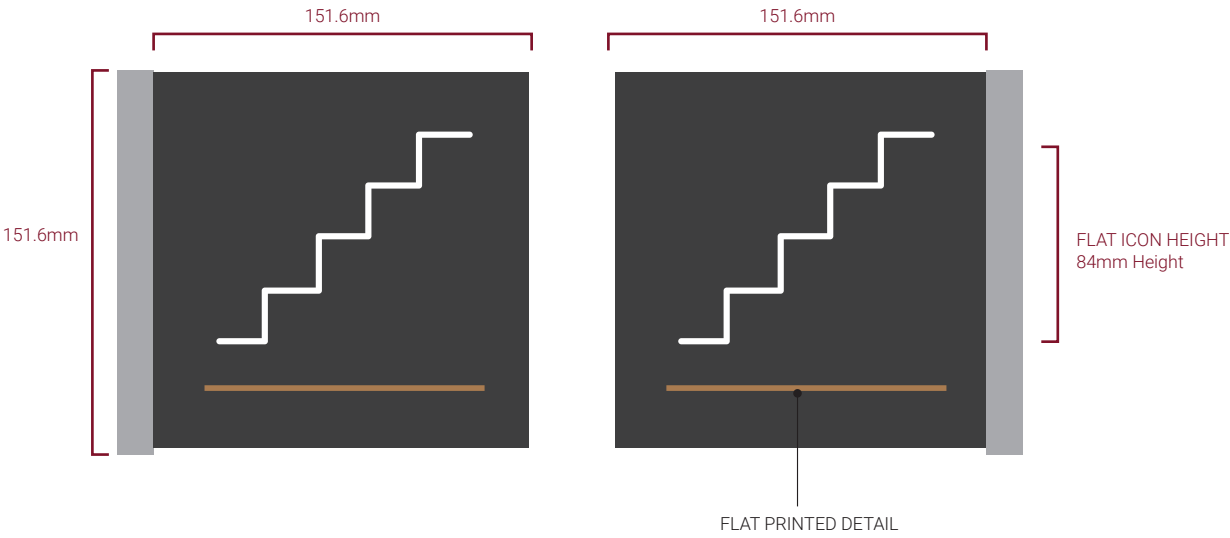


FRONT VIEW

Scale 1:3

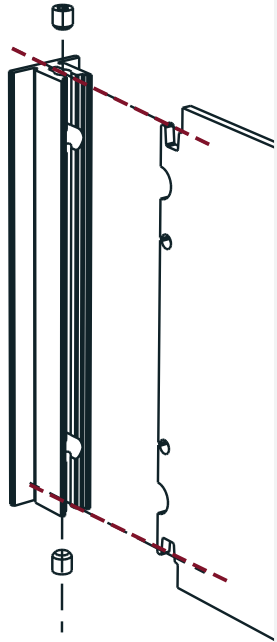

SIDE VIEW

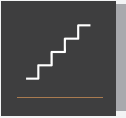

2300mm



Scale 1:10

ST8 LARGE PICTOGRAM SIGN
617025

Paint Finish
Stove Enamelled 15% Gloss

Print Finish
Embossed 1mm UV Cured ink with CMYK layer
Flat Printed UV Cured


Fixation
3M VHB Double Sided Tape

Colours:

RAL 8022


CMYK
0 0 0 0

CMYK
30 50 75 10

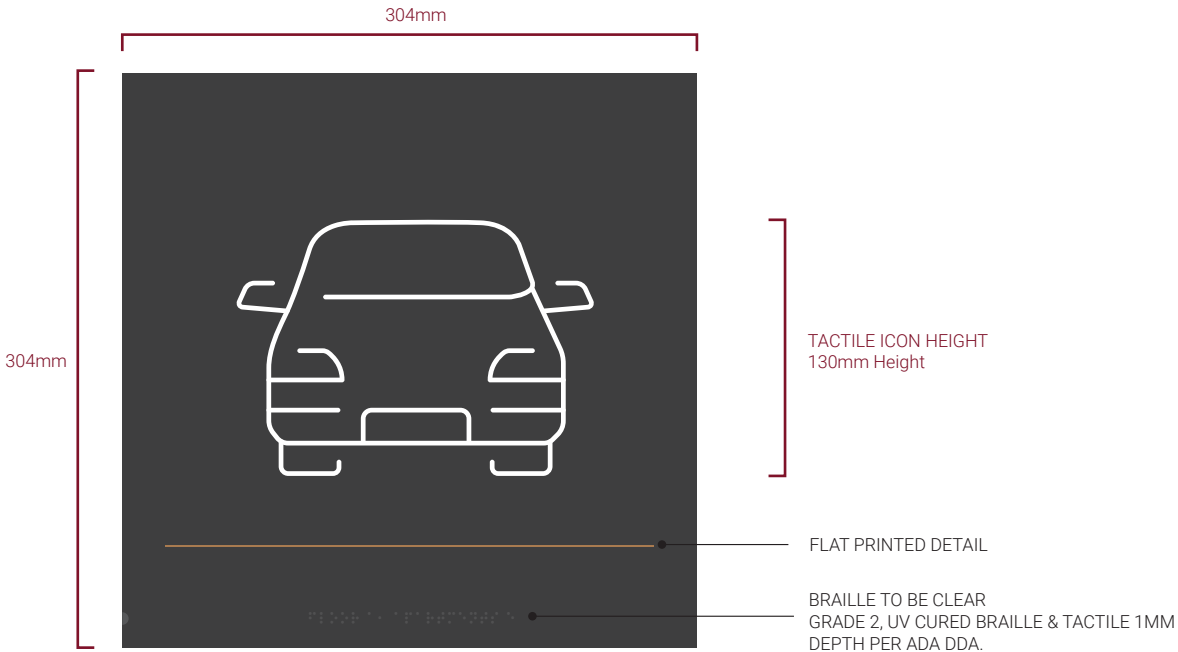


FRONT VIEW

Scale 1:4

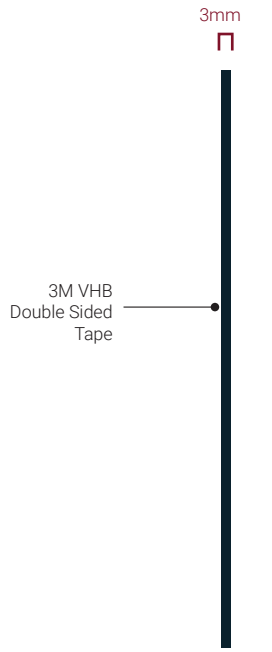

SIDE VIEW

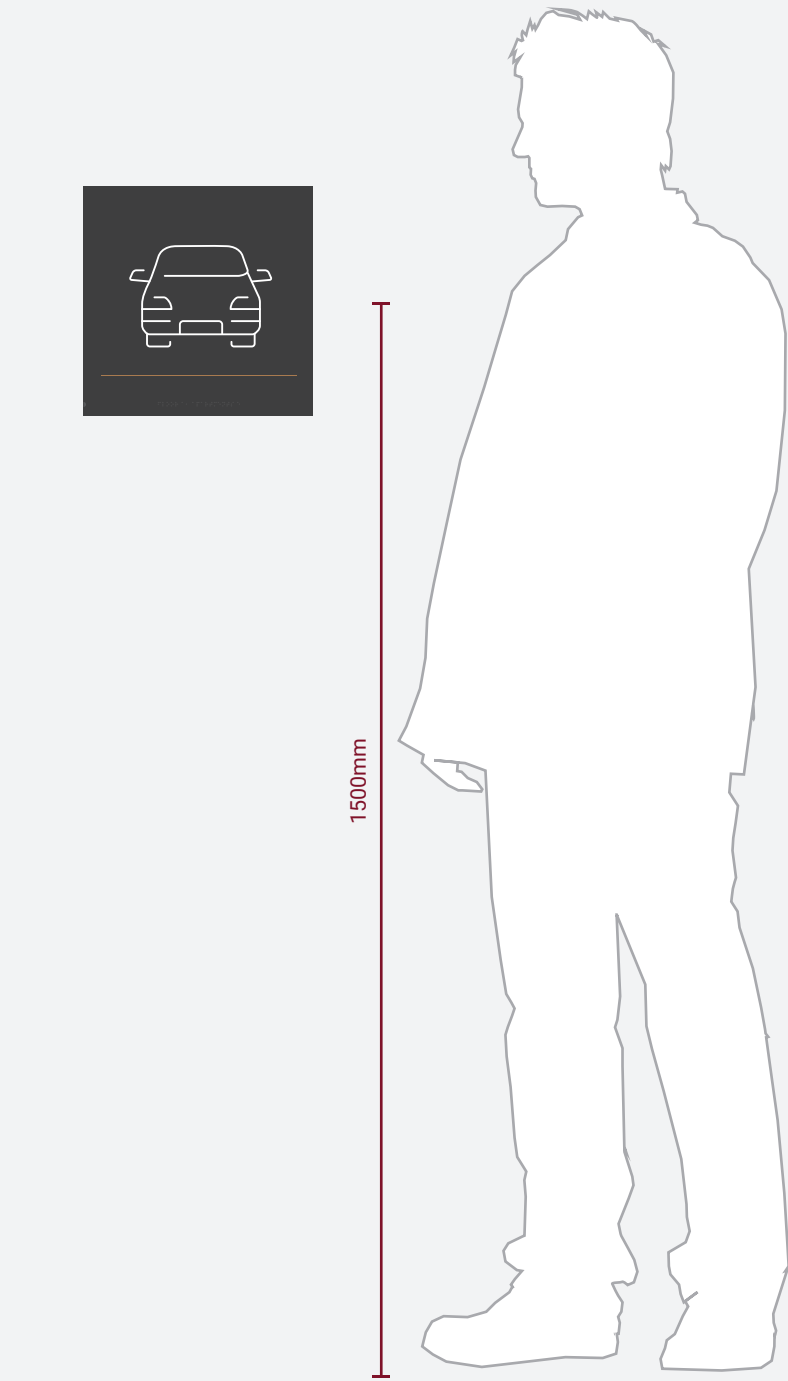

Scale 1:10

ST9 BLOCK ID SIGN
470199

Paint Finish
Stove Enamelled 15% Gloss

Print Finish
Embossed 1mm UV Cured ink with CMYK layer
Flat Printed UV Cured



Fixation
3M VHB Double Sided Tape

Colours:


RAL 8022

CMYK
0 0 0 0

CMYK
30 50 75 10

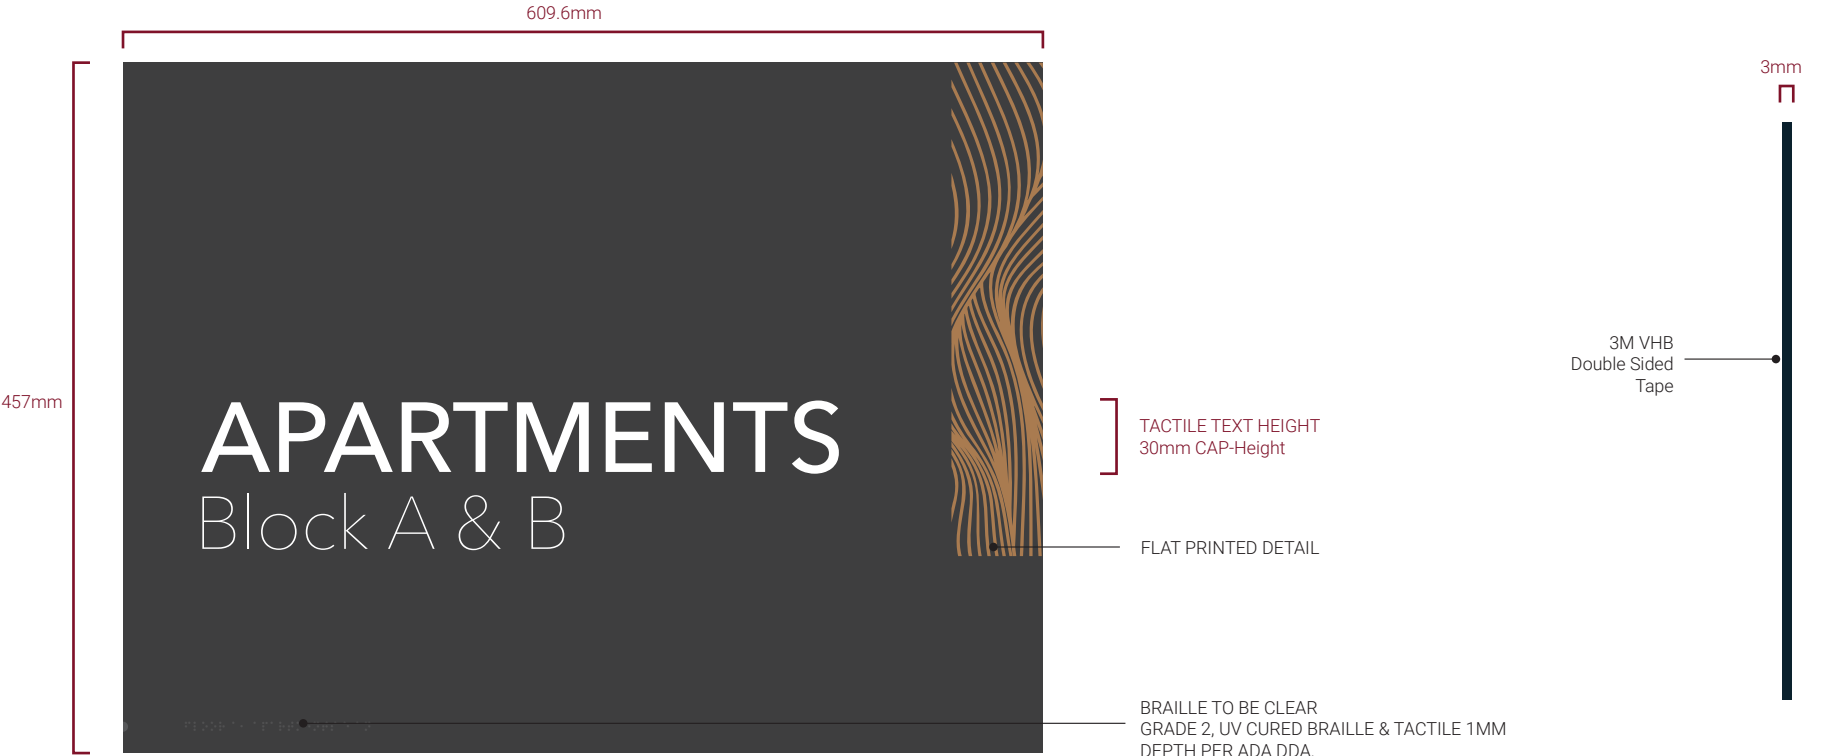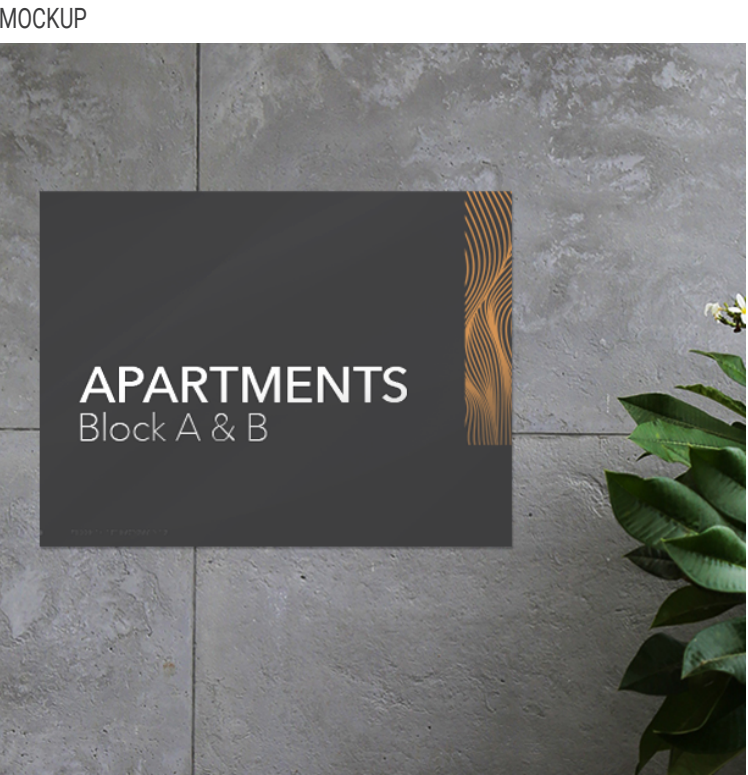

Scale 1:5

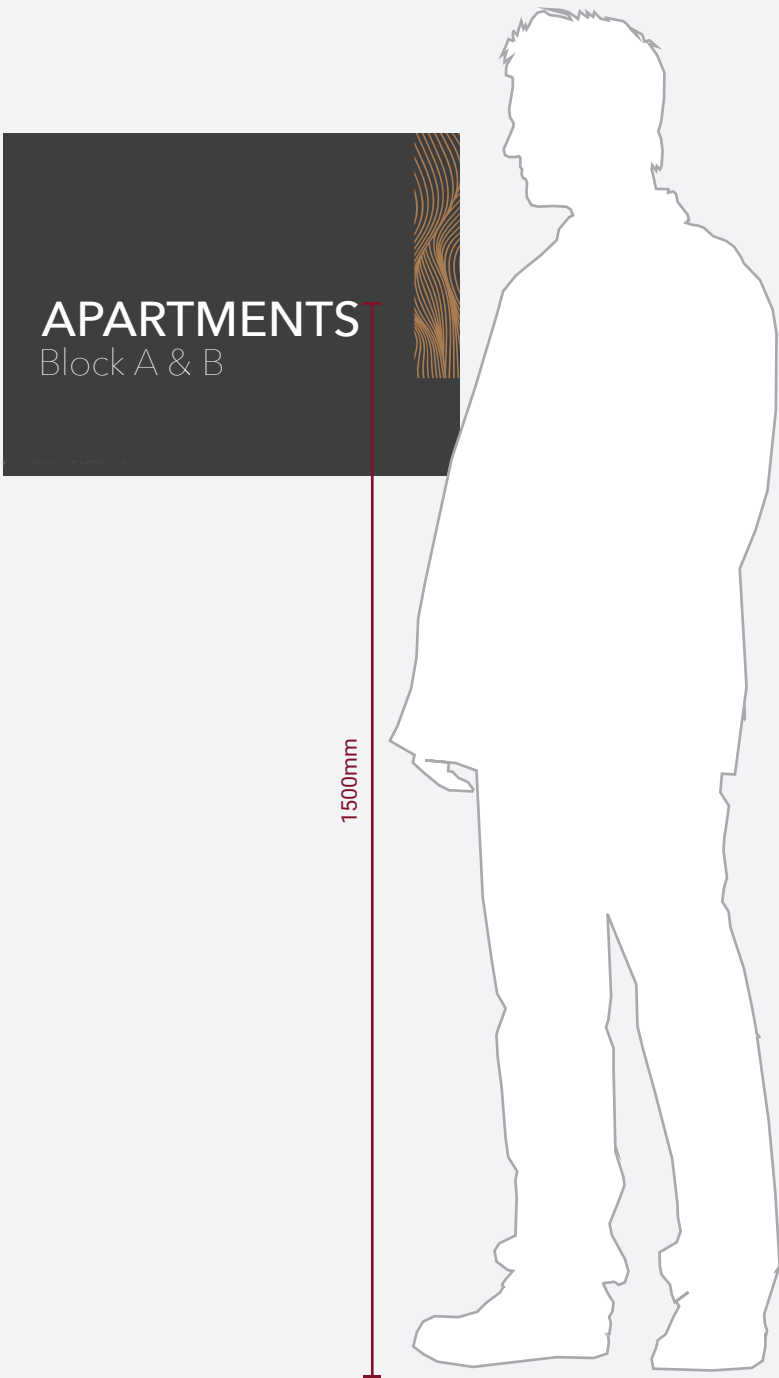

Scale 1:10